Permit #F00137153

FilmL.A., Inc.
6255 W Sunset Blvd, 12th Floor
Hollywood, CA 90028
t: (213)977-8600 - f: (213)977-8601
www.filmla.com

Summary Information

Permit No: F00137153 **Type of Permit:** FILMING **Release Date:** 04/26/2018

Production Company WARNER BROS TELEVISION PRODUCTION

Insured Company Name WARNER BROS TELEVISION PRODUCTION

Contact Phone No. 1 818-954-4833
Contact Phone No. 2
Fax 818-954-4904
Address 4000 WARNER BLVD
BURBANK, California 91522

Production Title LETHAL WEAPON

Type of Production TV Drama

Producer Marc Alpert

Director Steve Boyum

1st AD Michael Newman

Production Manager Mark Bashaar

FilmL.A. Coordinator Naomi Kajiyama

Location Manager George Shockley
Primary Phone Mobile - 310-998-7672
Secondary Phone Office - 818-954-3077

Location Assistant Mona Nash Boelter
Primary Phone Mobile - 818-415-8383
Secondary Phone

Fees

Posting 600	$138.00
FILMLA NON-REFUNDABLE FILM APPLICATION FEE	$660.00
LA CITY LANE AND STREET CLOSURE FEE	$312.00
LA CITY FIRE DEPARTMENT SPOT CHECK SURCHARGE	$85.00

Total Permit Fee $1,195.00

Number of Locations 2

NOT A PERMIT

FilmL.A., Inc.
6255 W Sunset Blvd, 12th Floor
Hollywood, CA 90028
t: (213)977-8600 - f: (213)977-8601
www.filmla.com

Summary Information — Location

Permit Number	F00137153	**Location Manager**	George Shockley
Production Company	WARNER BROS TELEVISION PRODUCT...	Primary Phone	Mobile - 310-998-7672
Insured Company	WARNER BROS TELEVISION PRODUCT...	Secondary Phone	Office - 818-954-3077
Production Title	LETHAL WEAPON		

Location Address Oxnard St., Cahuenga Blvd., Magnolia Blvd., Laurel Canyon Blvd., inclusive (Excluding State freeways/highways), Los Angeles, CA, 91601

Location Type Grid

Film Dates 4/26/2018 - 4/26/2018 06:00 - 15:00 1 day

Open or Closed to the Public Open

Generic Conditions
All Vehicles must be parked legally.
Equipment staging and vehicles may park on one side of the street only.
Exterior filming activity may not exceed a two hour time frame.
May not interfere with adjacent traffic lanes or adjacent bike lane
May not interfere with filming activities of production companies in possession of location-specific permits, previously scheduled special events, or existing construction projects.
Must Maintain 5' Clearance on Sidewalks/Walkways
Must maintain local/emergency access
No cast or crew parking on area streets
No interference with merchant activity.
No interference with pedestrian traffic
Number of uniformed officers listed on the permit is a minimum requirement. Permittee remains responsible for deploying a sufficient number of uniformed officers to provide traffic and crowd control to ensure the safety of the film crew and the public.

Equipment on Location

Type	Quantity
Picture vehicles	1
Portable restrooms	1
Stakebed Trucks	2
Vans	3

Personnel on Location

Type	Quantity
Cast	3
Crew	10
Off-Duty/Retired LAPD Officer(s)	2

Filming Activities Camera in car; Camera on sticks; Drive by; Drive ups & away; Intermittent traffic control - 2 minute standard (except 0700-0900 hrs & 1500-1900 hrs);

Jurisdiction
Political: Los Angeles City - Council District 02
Police: Los Angeles Police Department
Fire: Los Angeles City

NOT A PERMIT

FilmL.A., Inc.
6255 W Sunset Blvd, 12th Floor
Hollywood, CA 90028
t: (213)977-8600 - f: (213)977-8601
www.filmla.com

Summary Information — Location

Permit Number	F00137153	**Location Manager**	George Shockley
Production Company	WARNER BROS TELEVISION PRODUCT...	Primary Phone	Mobile - 310-998-7672
Insured Company	WARNER BROS TELEVISION PRODUCT...	Secondary Phone	Office - 818-954-3077
Production Title	LETHAL WEAPON		

Approvals LOS ANGELES CITY POLICE DEPARTMENT — Gabriel Martinez

Coordinator Note It is the responsibility of the permittee to be aware of the special condition areas, which are excluded from this grid location (a complete list of special condition areas can be found at www.filmla.com).
A film permit does not grant a right to film artwork or trademarked properties, logos or other images. Consultation with legal counsel is recommended if artwork or trademarked properties, logos or images are filmed.
No stopping/setting up/parking in front of merchants without prior approval.
May not interfere with other production companies or special events.
No blocking of exits/entrances/driveways.
No cabling or light setups.
May not compromise fire/emergency protection systems without presence of UFSO.
Must obtain separate permits

Coordinator Note No activities/equipment/vehicles within 300' of residents prior to 0700 hrs or after 2200 hrs on weekdays.

Parking

Base Camp	4000 Warner Blvd, Burbank, CA, 91505	**Crew Parking**	4000 Warner Blvd, Burbank, CA, 91505
Location Type : Other Location		Location Type : Other Location	

NOT A PERMIT

FilmL.A., Inc.
6255 W Sunset Blvd, 12th Floor
Hollywood, CA 90028
t: (213)977-8600 - f: (213)977-8601
www.filmla.com

Summary Information — Location

Permit Number	F00137153	**Location Manager**	George Shockley
Production Company	WARNER BROS TELEVISION PRODUCT...	Primary Phone	Mobile - 310-998-7672
Insured Company	WARNER BROS TELEVISION PRODUCT...	Secondary Phone	Office - 818-954-3077
Production Title	LETHAL WEAPON		

Location Address Vineland Ave., Burbank Blvd - Chandler Blvd, Los Angeles, CA, 91601

Location Type Street

Film Dates 4/26/2018 - 4/26/2018 06:00 - 15:00 1 day

Open or Closed to the Public Open

Generic Conditions
All travel lanes and bike lanes shall be closed per the WATCH manual.
May not interfere with adjacent traffic lanes or adjacent bike lane
Must Maintain 5' Clearance on Sidewalks/Walkways
Must maintain local/emergency access
No cast or crew parking on area streets
No interference with merchant activity.
Notify LAPD North Hollywood Division (818) 623-4016 and comm. (213) 978-6552 1/2 hour prior to any gunfire, brandishing weapons, special effects or simulated emergency or criminal activity.
Number of uniformed officers listed on the permit is a minimum requirement. Permittee remains responsible for deploying a sufficient number of uniformed officers to provide traffic and crowd control to ensure the safety of the film crew and the public.
Traffic control must be done in accordance w/MUTCD

Please see attached document WB.Lethal.137153.VinelandWSAltMedian.pdf

Equipment on Location

Type	Quantity
Generator	1
Portable restrooms	1
Stakebed Trucks	2
Vans	3

Personnel on Location

Type	Quantity
Cast	3
Crew	30
Off-Duty/Retired LAPD Officer(s)	2

Filming Activities Camera in car; Drive by; Drive ups & away; Driving shots; Equipment on sidewalk & street; Equipment on sidewalk only.; Equipment on sidewalk, in curb lane & across street; Exterior establishing shots; Intermittent pedestrian control; Intermittent traffic control - 2 minute standard (except 0700-0900 hrs & 1500-1900 hrs); Unmarked police car watches a semi truck where two guys get in ; Dolly and track in street/closure;

NOT A PERMIT

FilmL.A., Inc.
6255 W Sunset Blvd, 12th Floor
Hollywood, CA 90028
t: (213)977-8600 - f: (213)977-8601
www.filmla.com

Summary Information — Location

Permit Number	F00137153	**Location Manager**	George Shockley
Production Company	WARNER BROS TELEVISION PRODUCT...	Primary Phone	Mobile - 310-998-7672
Insured Company	WARNER BROS TELEVISION PRODUCT...	Secondary Phone	Office - 818-954-3077
Production Title	LETHAL WEAPON		

Jurisdiction **Political:** Los Angeles City - Council District 02 **Police:** Los Angeles Police Department **Fire:** Los Angeles City

Thomas Guide **Page:** 563 **Grid:**

Approvals LOS ANGELES CITY POLICE DEPARTMENT FilmLA Delegate

Coordinator Note Closure approvals received on (LOC:453816) 5525 Vineland Ave

Parking
Base Camp Location Type : Other Location — 4000 Warner Blvd, Burbank, CA, 91505
Crew Parking Location Type : Other Location — 4000 Warner Blvd, Burbank, CA, 91505

Posting "No Parking" signs W/S VINELAND AVE., BURBANK BLVD - SOUTH 400'

Approximate Footage 301 - 600 **Log Number** 200395

Date(s) 4/26/2018 to 4/26/2018 **Time(s)** 06:00 to 15:00

Lane / Full Closure W/S CURB PLUS ADJ BIKE LANE ON VINELAND AVE., BURBANK BLVD - SOUTH 400'

Approximate Footage 0 - 300

Date(s) 4/26/2018 to 4/26/2018 **Time(s)** 06:00 to 15:00

Lane / Full Closure ALTERNATING MEDIAN PLUS #1 NB TRAFFIC LANE ON VINELAND AVENUE, BURBANK BOULEVARD - CHANDLER BLVD

Approximate Footage 0 - 300

Date(s) 4/26/2018 to 4/26/2018 **Time(s)** 06:00 to 11:00

Lane / Full Closure ALTERNATING MEDIAN PLUS #1 SB TRAFFIC LANE ON VINELAND AVENUE, BURBANK BOULEVARD - CHANDLER BLVD

Approximate Footage 0 - 300

Date(s) 4/26/2018 to 4/26/2018 **Time(s)** 10:00 to 15:00

NOT A PERMIT

FilmL.A., Inc.
6255 W Sunset Blvd, 12th Floor
Hollywood, CA 90028
t: (213)977-8600 - f: (213)977-8601
www.filmla.com

Summary Information

Location

Permit Number	F00137153	**Location Manager**	George Shockley
Production Company	WARNER BROS TELEVISION PRODUCT...	Primary Phone	Mobile - 310-998-7672
Insured Company	WARNER BROS TELEVISION PRODUCT...	Secondary Phone	Office - 818-954-3077
Production Title	LETHAL WEAPON		

NOT A PERMIT

Permit #F00137153

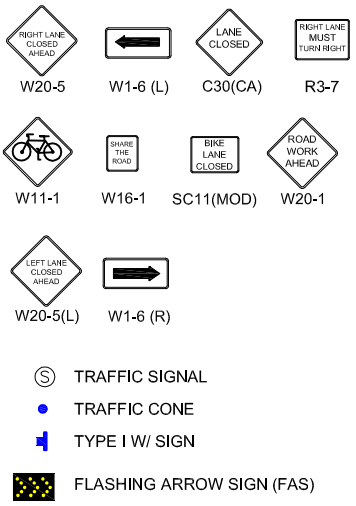

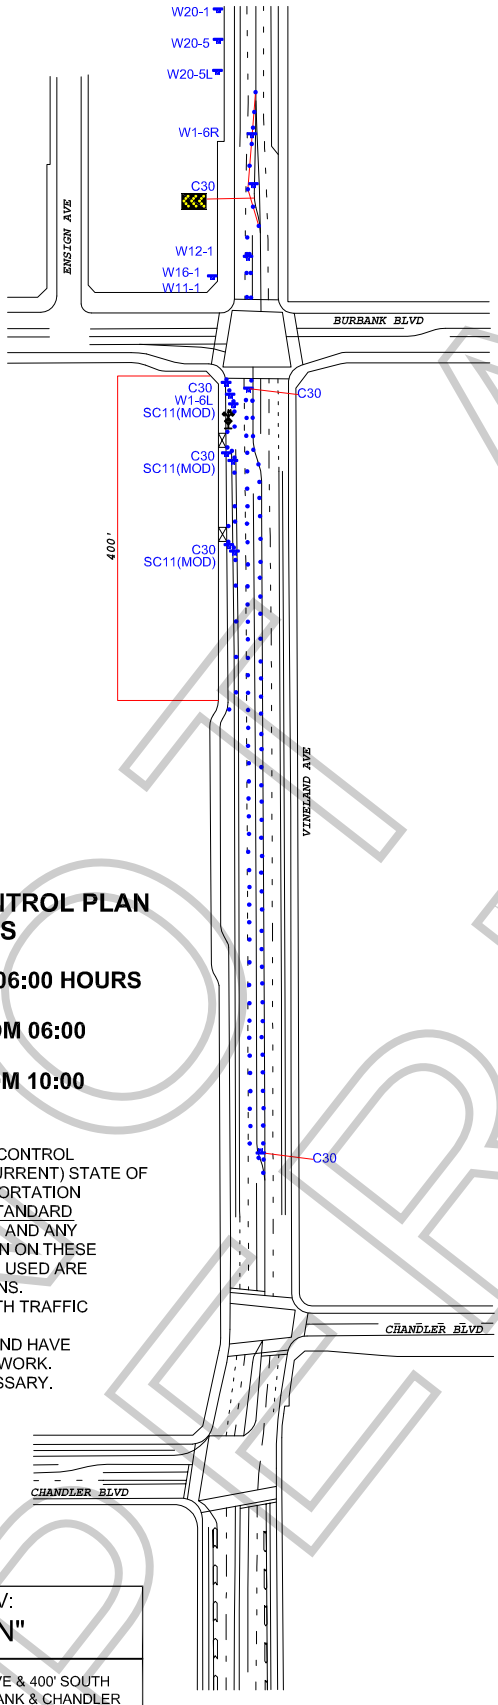

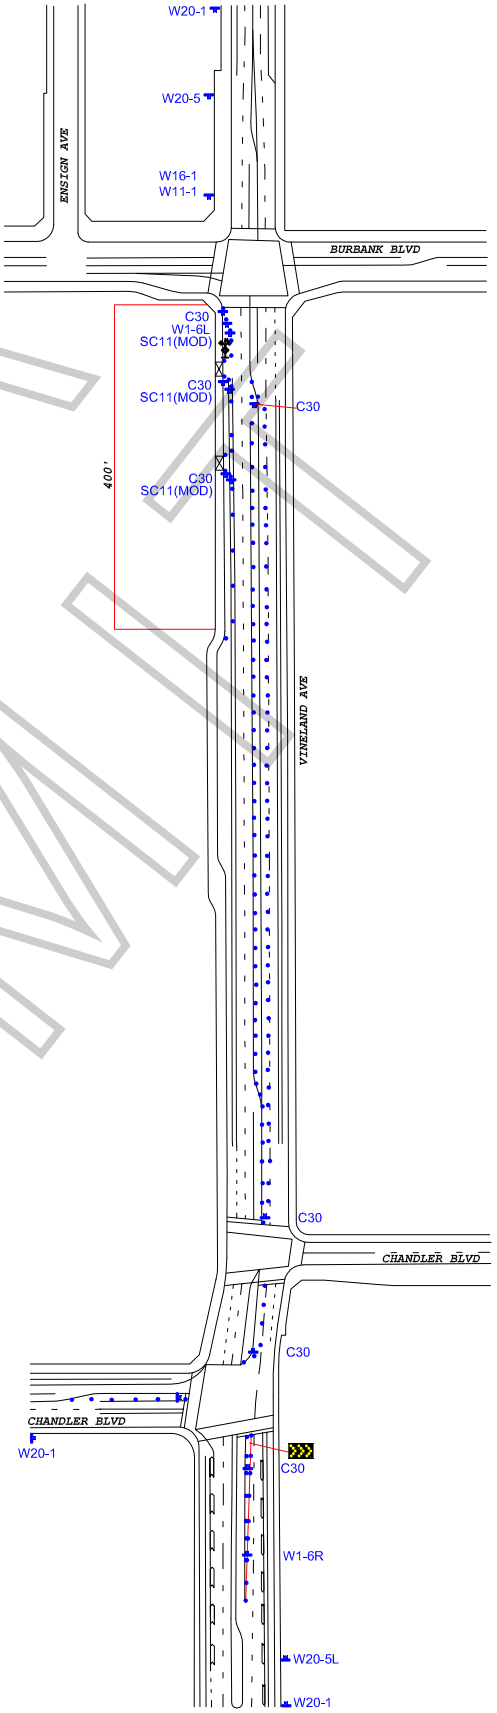

ALTERNATING MEDIAN & #1 LANE CLOSURE

WORK ZONE TRAFFIC CONTROL PLAN GENERAL NOTES

1. **DATE/TIME: 4-26-18 FROM 06:00 HOURS TO 15:00 HOURS.**
   N/B VINELAND: 4-26-18 FROM 06:00 HOURS TO 11:00 HOURS.
   S/B VINELAND: 4-26-18 FROM 10:00 HOURS TO 15:00 HOURS
2. ALL SIGNING, STRIPING, AND TRAFFIC CONTROL DEVICES SHALL CONFORM TO THE (CURRENT) STATE OF CALIFORNIA DEPARTMENT OF TRANSPORTATION (CALTRANS) STANDARD PLANS AND STANDARD SPECIFICATIONS, CALIFORNIA MUTCD, AND ANY ADDENDUMS THERETO, AND AS SHOWN ON THESE PLANS, SYMBOLS AND ABBREVIATIONS USED ARE SHOWN ON CALTRANS STANDARD PLANS.
3. THERE WILL BE NO INTERFERENCE WITH TRAFFIC SIGNALS OR CROSSWALKS.
4. CONES WILL BE 28" MINIMUM HEIGHT AND HAVE REFLECTORIZED SLEEVES FOR NIGHT WORK.
5. POLICE WILL DIRECT TRAFFIC IF NECESSARY.

NOT A PERMIT

TCP FOR: WARNER BROTHERS TV:
"LETHAL WEAPON"

LOCATION:
W/S CURB - VINELAND AVE BTWN BURBANK AVE & 400' SOUTH
ALT MEDIAN & #1 LANE - VINELAND BTWN BURBANK & CHANDLER
NORTH HOLLYWOOD, CALIFORNIA

CONTACT: GEORGE SHOCKLEY
PH# 310-998-7672

JCL TRAFFIC SERVICES
(213) 622-9775
C31-CA Lic # 805357

DATE	REVISIONS	DRAFTER: MARIO MENJIVAR
		SCALE: N.T.S.
		FILM LA: NAOMI